FIGURE 1.4
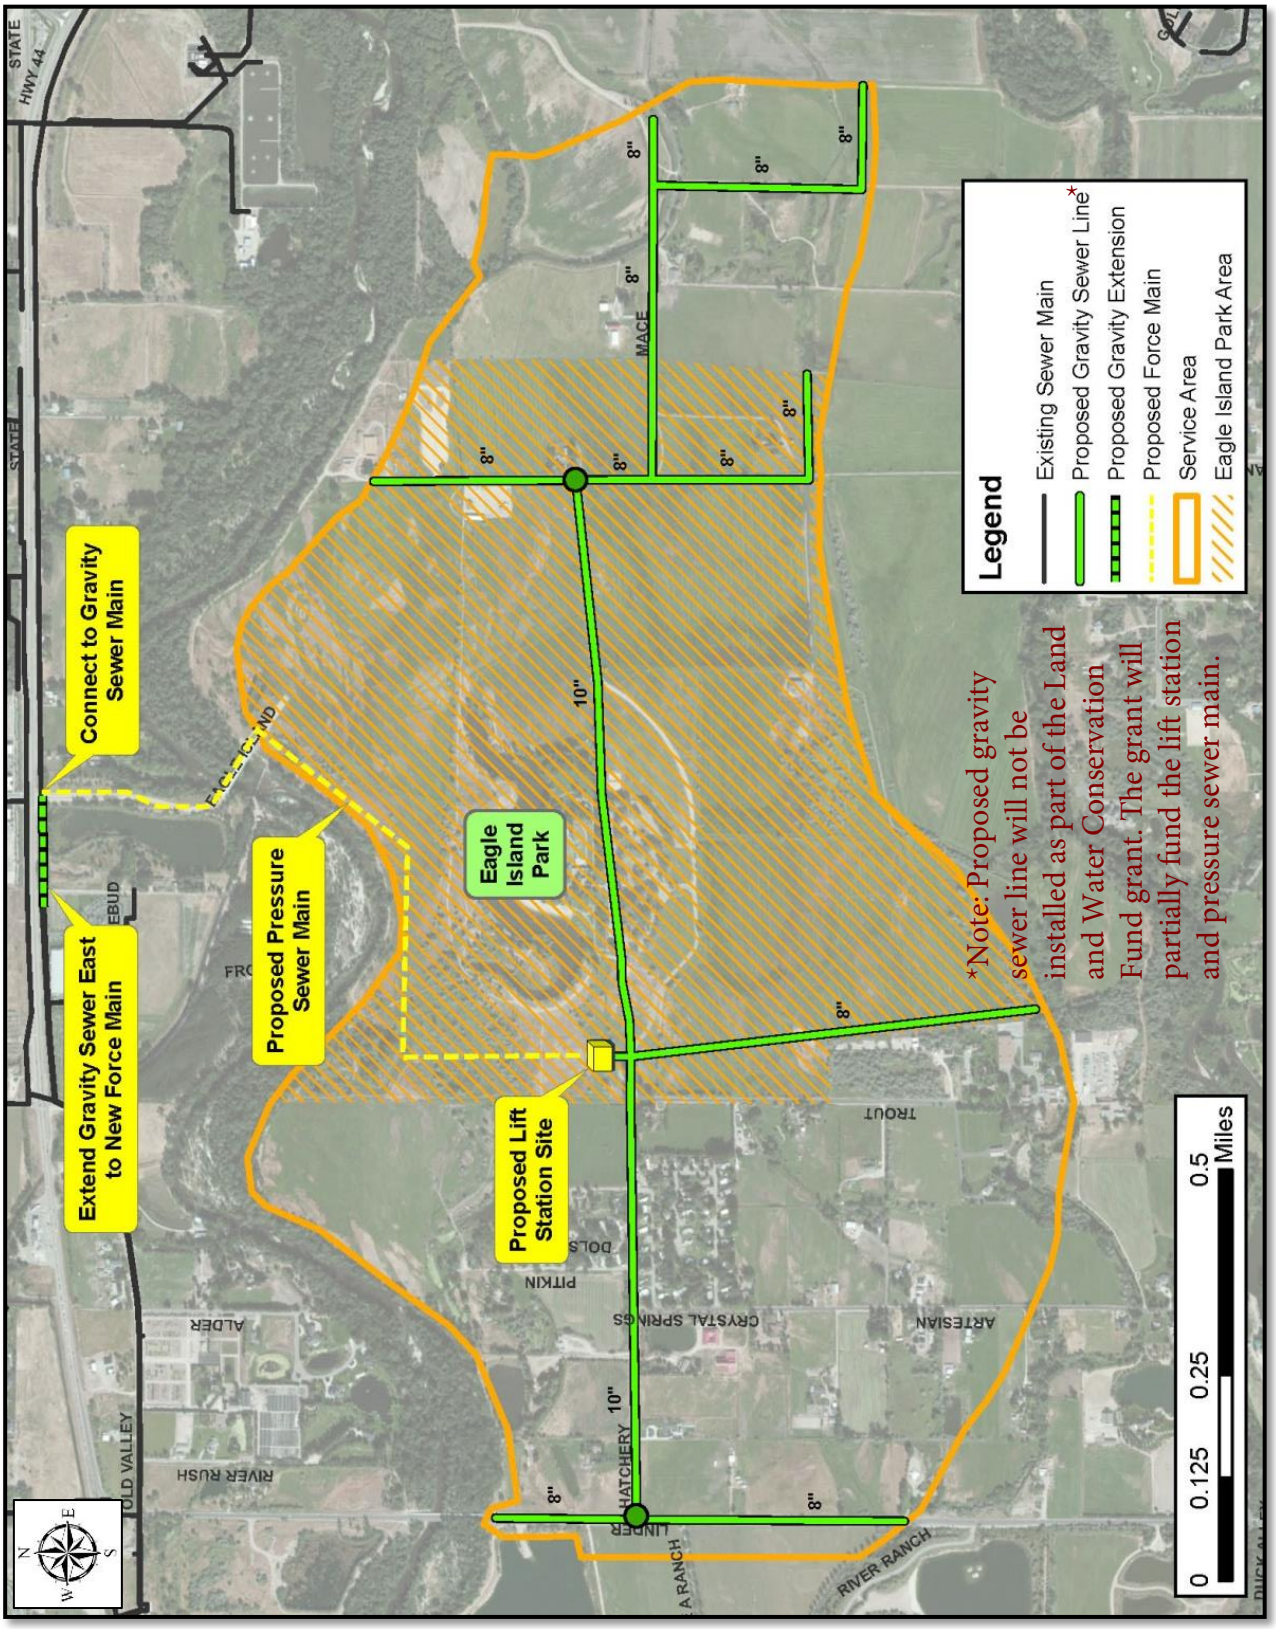
Preliminary Gravity Main Layout with Lift Station & Force Main